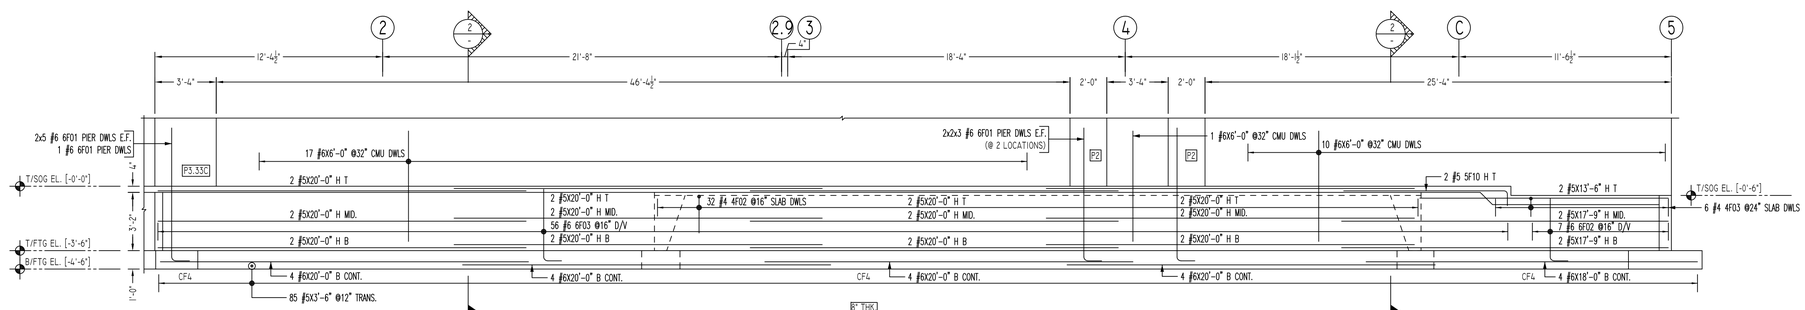

8" THK
15 ELEVATION
SCALE - 1/4"=1'-0"
REF:SI, S2, S4 & S5
A/E PLEASE VERIFY ELEVATION PROFILE FOLLOWED

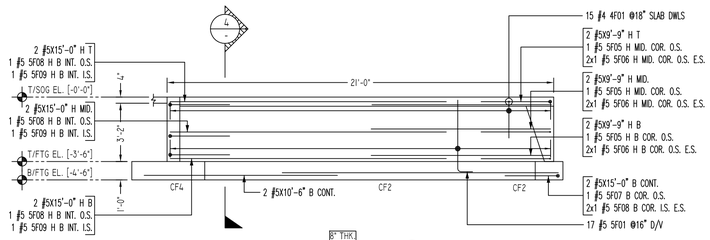

8" THK
16 ELEVATION
SCALE - 1/4"=1'-0"
REF:SI, S2, S4 & S5
A/E PLEASE VERIFY ELEVATION PROFILE FOLLOWED

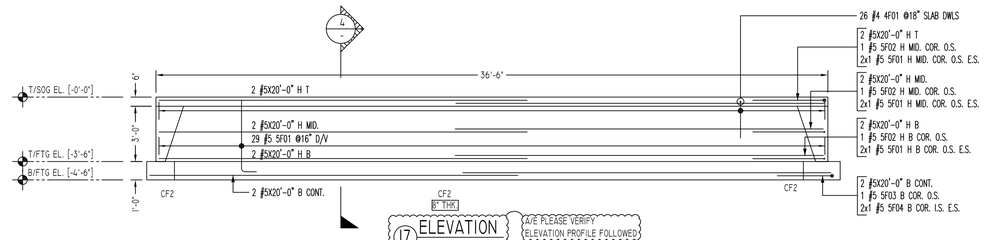

8" THK
17 ELEVATION
SCALE - 1/4"=1'-0"
REF:SI, S2, S4 & S5
A/E PLEASE VERIFY ELEVATION PROFILE FOLLOWED

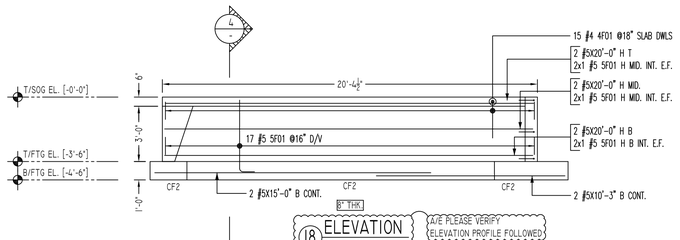

8" THK
18 ELEVATION
SCALE - 1/4"=1'-0"
REF:SI, S2, S4 & S5
A/E PLEASE VERIFY ELEVATION PROFILE FOLLOWED

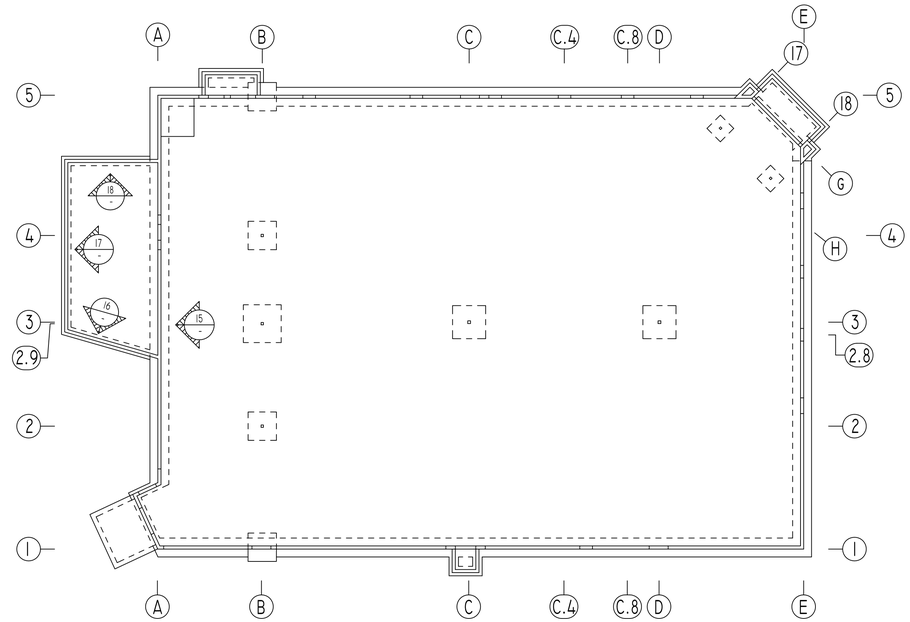

N
1 FOUNDATION PLAN
SCALE - N.T.S
REF:SI, S2, S4 & S5

REVISION MARK	REVISION DETAILS	DATE
0	FOR APPROVAL	10/31/2019

A/E PLEASE VERIFY THE COVER DETAILS WE FOLLOWED. TYP.

TYPICAL REINFORCING BAR CLEARANCE TABLE	
LOCATION	MIN. COVER
FOOTINGS AGAINST EARTH BOTTOM TOP	 3" CLR 2" CLR
COLUMNS AND PIERS (VERT. REINF.)	2" CLR
COLUMNS AND PIERS (TIES, REINF.)	1 1/2" CLR
WALLS INTERIOR FACE (#5 & SMALLER)	1 1/2" CLR
WALLS INTERIOR FACE (#6 & LARGER)	2" CLR
WALLS EXTERIOR FACE (#5 & SMALLER)	1 1/2" CLR
WALLS EXTERIOR FACE (#6 & LARGER)	2" CLR

Release Code: R4 — BENDING DETAILS.

Bar Mark	Qty	Size	Total length	Type	'A'	'B'	'C'	'D'	'E'	'F'	'G'	'H'	'J'	'K'	'O'	'R'
4F01	56	#4	4'0"	17		2'0"	2'0"									
4F02	32	#4	6'0"	17		2'0"	4'0"									
4F03	6	#4	3'0"	17		1'0"	2'0"									
5F01	75	#5	4'9"	2	10"	3'11"										
5F02	3	#5	7'10"	17		3'11"	3'11"									
5F03	1	#5	6'0"	17		3'0"	3'0"									
5F04	2	#5	3'10"	2	10"	3'0"										
5F05	3	#5	7'10"	3		3'11"	3'11"					3'9 ½"		1'1"	5'0"	
5F06	6	#5	4'9"	3		3'11"	10"					10"		3"	4'2"	
5F07	1	#5	6'6"	3		3'0"	3'0"					2'11"		10"	3'10"	
5F08	5	#5	3'10"	3		3'0"	10"					10"		3"	3'3"	
5F09	3	#5	3'11"	21			3'0"	11"				10 ½"		2"		
5F10	2	#5	9'9"	2	10"	8'11"										
6F01	23	#6	8'3"	2	1'0"	7'3"										
6F02	7	#6	4'5"	2	1'0"	3'5"										
6F03	56	#6	4'11"	2	1'0"	3'11"										

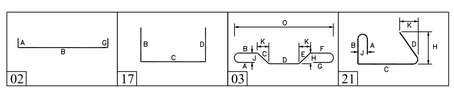

ALL BARS IN THIS DRAWING
ASTM A615 GRADE 60
BLACK UNCOATED

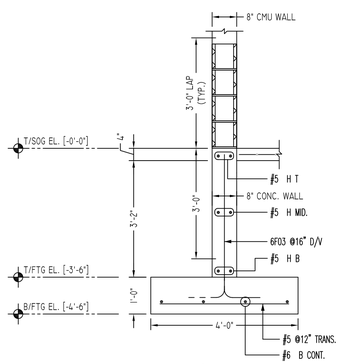

2 SECTION
SCALE - 1/2"=1'-0"
REF:S4

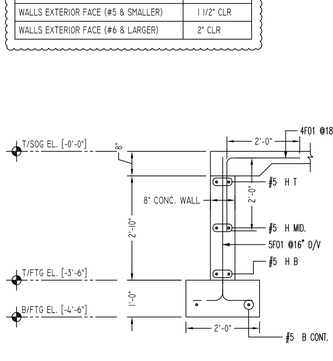

3 SECTION
SCALE - 1/2"=1'-0"
REF:S4

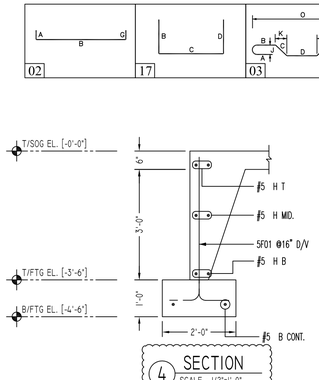

4 SECTION
SCALE - 1/2"=1'-0"
REF:S4
A/E PLEASE VERIFY PROFILE

LAP SCHEDULE		
SIZE	3000 PSI	
	TOP	OTHERS
#3	28"	22"
#4	37"	29"
#5	47"	36"
#6	56"	43"
#7	81"	63"
#8	93"	72"
#9	105"	81"
#10	118"	91"
#11	131"	101"

LAP SCHEDULE	
SIZE	48 Ø LAP
#3	18"
#4	24"
#5	30"
#6	36"
#7	42"
#8	48"
#9	55"
#10	61"
#11	68"

Abbreviations:
I.F.=Inside Face
O.F.=Outside Face
E.F.=Each Face
DWL=Dowel
V=Vertical
H=Horizontal
C.B.=Corner Bar
S.DWL.=Slab Dowel
E.W.=Each Way
B/BOT.=Bottom
T=Top
MDWL= Masonry Dowel
B.B.=Bond Beam
ALT: Alternate
Approx: Approximate
OPNG=Opening
BAL: Balance
BTW:Between
CJ=Construction Joint
CLR: CLEARANCE
CMU= Concrete Masonry Unit
CONT.=Continuous
EA.=Each
Elev.=Elevation
EMB=Embedment
SW = Short Way
LW=Long Way
(BL)=Black Bar
(EP)=Epoxy Bar
(GA)= Galvanized

NOTICE

Shortages, improper fabrication or claims for any other reason must be reported to this company within a periodof 15 days of delivery. This company reserves the right to field inspect prior to replacement or reconditioning of nonconforming material, and will not honor charges for work done in the field without specific authorization from this company.

REINFORCING STEEL PLACING DRAWINGS ONLY USE IN CONJUNCTION WITH CONTRACT DRAWINGS & SPECIFICATIONS. ELEVATIONS & DIMENSIONS SHOWN ON THIS DRAWING ARE FOR DETAILING PURPOSES ONLY AND SHOULD NOT BE USED FOR CONSTRUCTION UNLESS VERIFIED BY ENGINEER OR CONTRACTOR.

PROJECT	CVS PHARMACY			
LOCATION	705 BRIDGEPORT AVE., SHELTON, CT			
ARCHITECT	WILLIAM STARCK ARCHITECTS, INC.			
ENGINEER	C.A. PRETZER ASSOCIATES			
CUSTOMER	APM BUILDERS			
DRAWN BY:	MRS	DATE: 10/31/19	REVIEWED BY: T/L	JOB NO. 19140
DRAWING TITLE:	ELEVATIONS & DETAILS			DRAWING NO.: R4