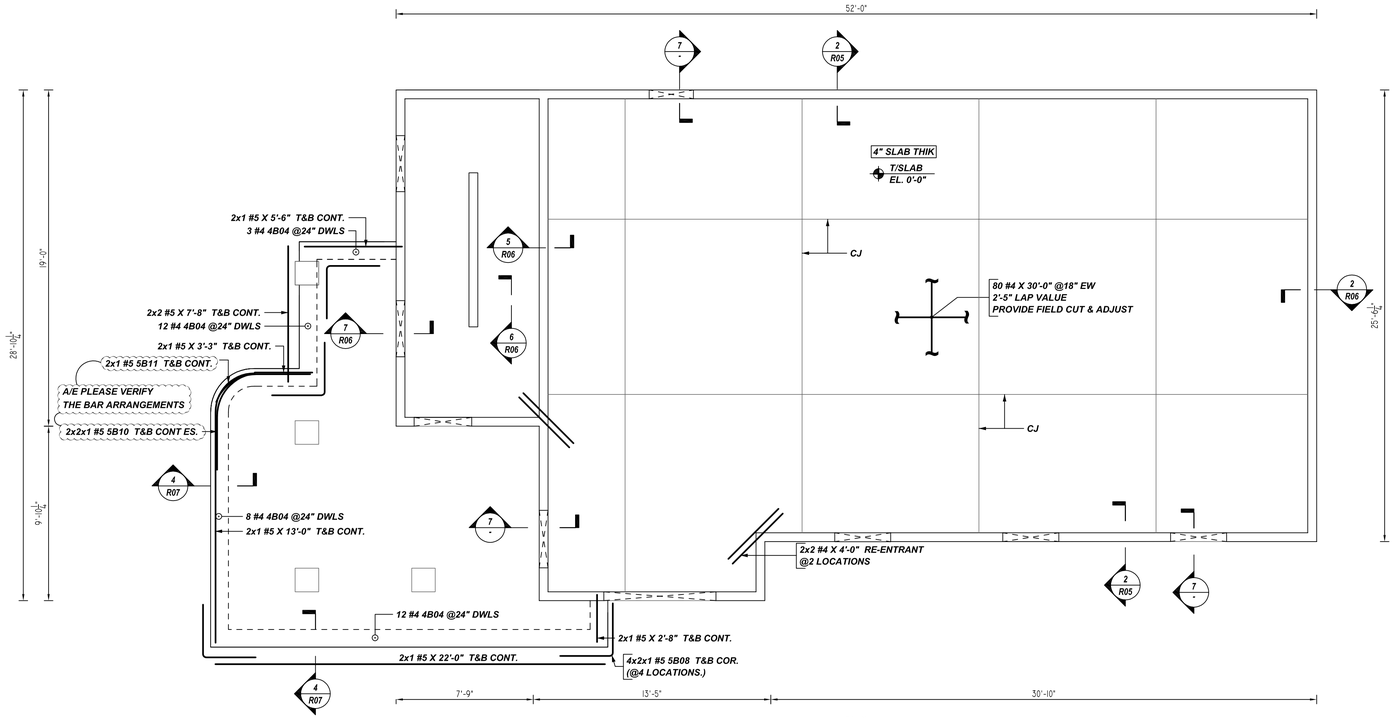

BUILDING -2 SLAB ON GRADE REINFORCEMENT DETAILS

REF:S1.04
SCALE: 1/4" = 1'-0"

Release Number: R07				BENDING DETAILS													
Bar Mark	Qty	Size	Total Length	Type	'A'	'B'	'C'	'D'	'E'	'F'	'G'	'H'	'J'	'K'	'O'	'X'
4B04	32	#4	4'-11"	17			3'-0"	1'-11"								
5B08	8	#5	6'-0"	17			3'-0"	3'-0"								
5B10	4	#5	5'-11 X"	13			2'-11"	3'-0 X"				1'-7"			5'-3 X"	2'-5 X"
5B11	2	#5	3'-5 X"	9		3'-5 X"						0'-8 X"			3'-1 X"	2'-2 X"

17 — B, C, D

13 — A, B, C, O, R, G, H, J, T, D — Hook G optional

9 — B, H, R, T, O

LAP SCHEDULE

3000 PSI (CLASS-B) CASE - 1
Per ACI :318 (12.2.2)

BAR#	LENGTHS	
	TOP	OTHERS
#3	2'-4"	1'-10"
#4	3'-1"	2'-5"
#5	3'-11"	3'-0"
#6	4'-8"	3'-7"
#7	6'-9"	5'-3"
#8	7'-9"	6'-0"
#9	8'-9"	6'-9"
#10	9'-10"	7'-7"
#11	10'-11"	8'-5"

ALL TOP BARS ARE DEFINED AS HORIZ BARS WITH MORE THAN 12" OF CONCRETE BELOW BARS.

ACCESSORIES DETAILS

S. NO	ELEMENT	DESCRIPTION	PCS	LFT	REMARK
1	4" THK SOG	2" HT SB @4'-0" C/C	-	370	FOR MESH SUPPORT (@ BOTTOM)

TYPICAL REINFORCING BAR CLEARANCE TABLE	
LOCATION	MIN. COVER
SLAB TOP	1-1/2" CLR
SLAB EDGE	2" CLR

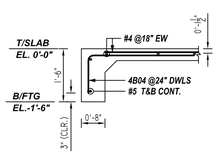

4 - SECTION
REF:7/S3.01
SCALE:1/2" = 1'-0"

REINFORCING STEEL PLACING DRAWING ONLY. USE IN CONJUNCTION WITH CONTRACT DRAWINGS & SPECIFICATIONS. ELEVATIONS & DIMENSIONS SHOWN ON THIS DRAWING ARE FOR DETAILING PURPOSES ONLY AND SHOULD NOT BE USED FOR CONSTRUCTION UNLESS VERIFIED BY ENGINEER OR CONTRACTOR.
ALL REINFORCING ASTM. A615 GRADE 60

0	11/16/2022	FOR APPROVAL
	DATE	SENT FOR

FOR APPROVAL

REV. NO.	DATE	DESCRIPTION
1	-	-

Structure	SPRING VALLEY APARTMENTS
Location	MOLINE, IL
Architect	HOOKER DEJONG INC
Engineer	A.V.SCHWAN & ASSOCIATES
Customer	GOETZ CONCRETE

Made by:	Date:	CONTRACT NO.
MET	11/16/2022	22-02-125

DRAWING COVERS	DRAWING NO.
BUILDING -2 SLAB ON GRADE REINFORCEMENT DETAILS	R07